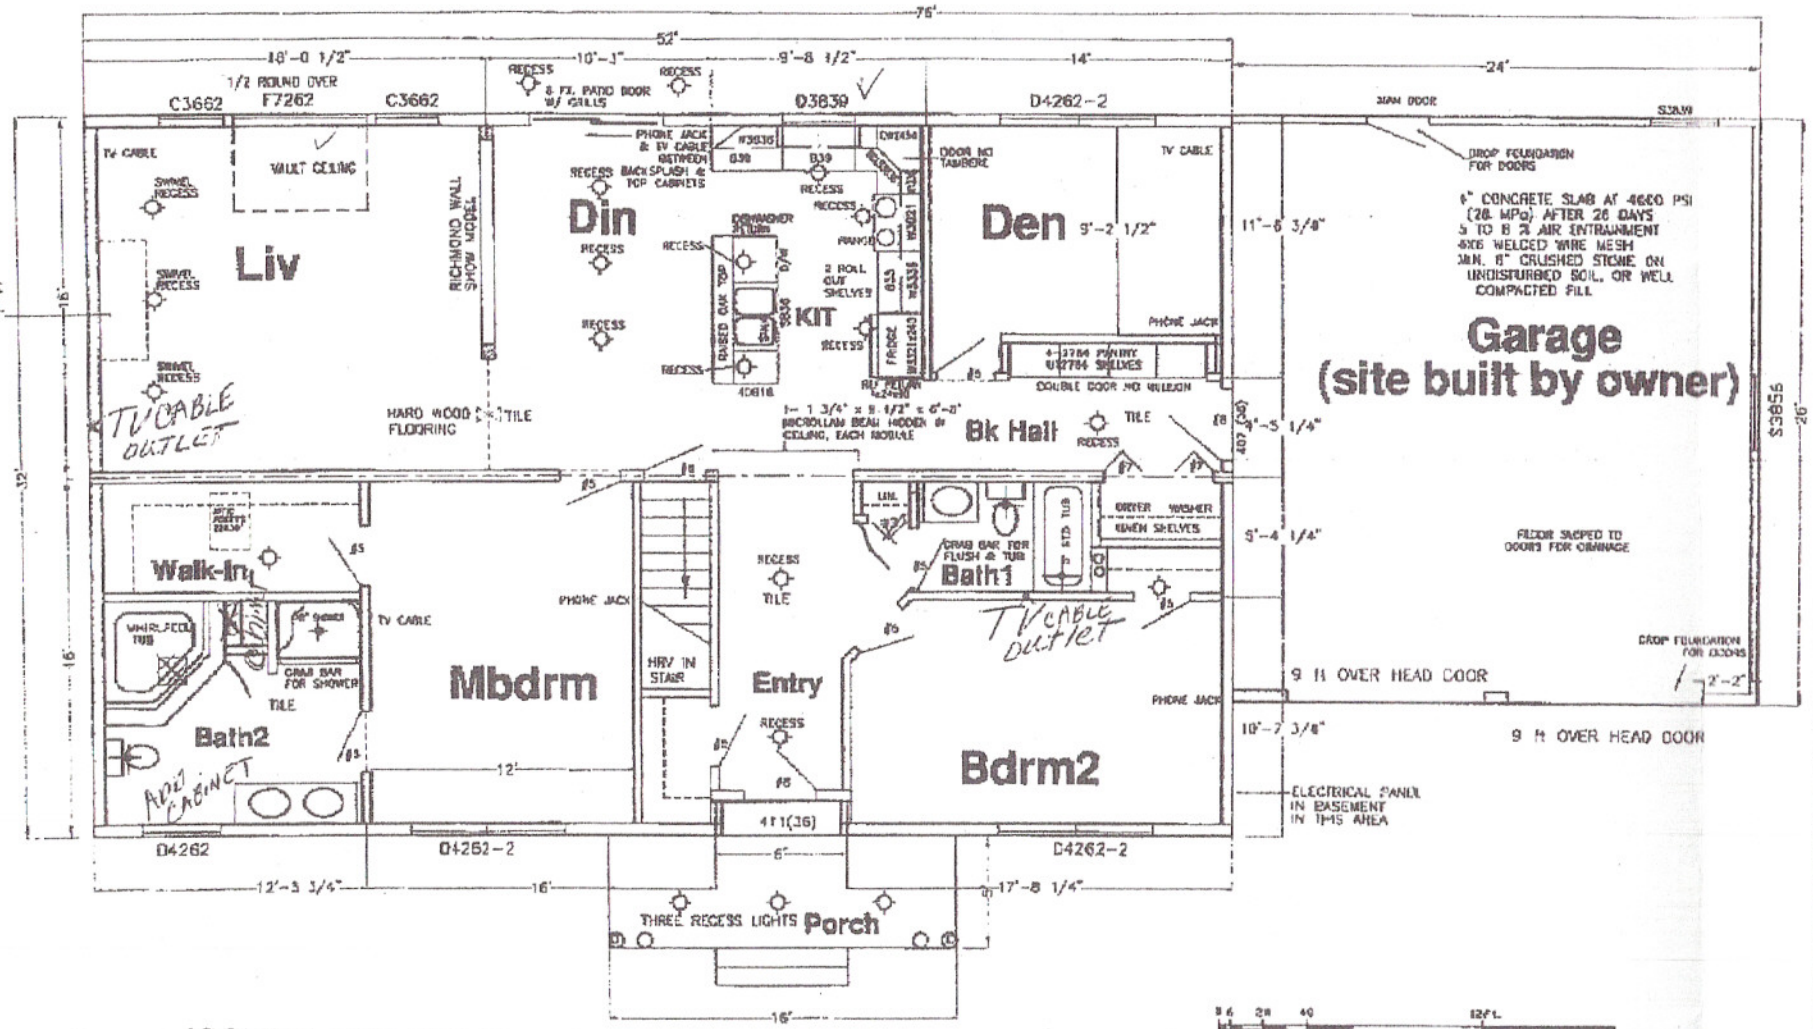

ITE BUILT
REPLACE THIS
OCATION, WALL
RAMED TO BE
4" WIDE TO
EADER IN
EILING

DOOR #	SIZE
#1	6'-0"x6'-8"
#2	2'-0"x6'-8"
#3	2'-0"x6'-8" SAFE-N-SOUND DOOR
#4	2'-4"x6'-8"
#5	2'-8"x6'-8"
#6	2'-8"x6'-8"
#7	2'-6"x6'-8"BI-FOLD
#8	3'-0"x6'-8"
#9	3'-0"x6'-8"BI-FOLD
#10	PATIO DOOR 5ft
#11	PATIO DOOR 8ft
#12	

ISSUED FOR CONSTRUCTION

Cannot Proceed without:

Customer Approval.....

Dealer Approval.....

THIS IS A CUSTOM CRAFTED HOME for DORAN HALLETT ST CROIX VENTURES

GYPROC

NOTE: ANY DRAWINGS, CONCEPTS OR DESIGNS CREATED BY MMH PRESTIGE HOMES INC. ARE THE SOLE PROPERTY OF MMH PRESTIGE HOMES INC. AND ARE SUBJECT TO COPYRIGHT PROTECTION UNDER THE CANADIAN INTELLECTUAL PROPERTY ACT. ANY ATTEMPT AT UTILIZING A DESIGN, PART OF A DESIGN OR CONCEPT WITHOUT EXPRESS WRITTEN PERMISSION IS STRICTLY PROHIBITED

FLOOR PLAN for SPECIAL

R2433AC1M

MODEL

PRESTIGE HOMES

Reference R2433A
Drawn By -P. CARR
Date APRIL 17/00
Scale 3/16"=1'-0"
Serial No N77-776R

A-